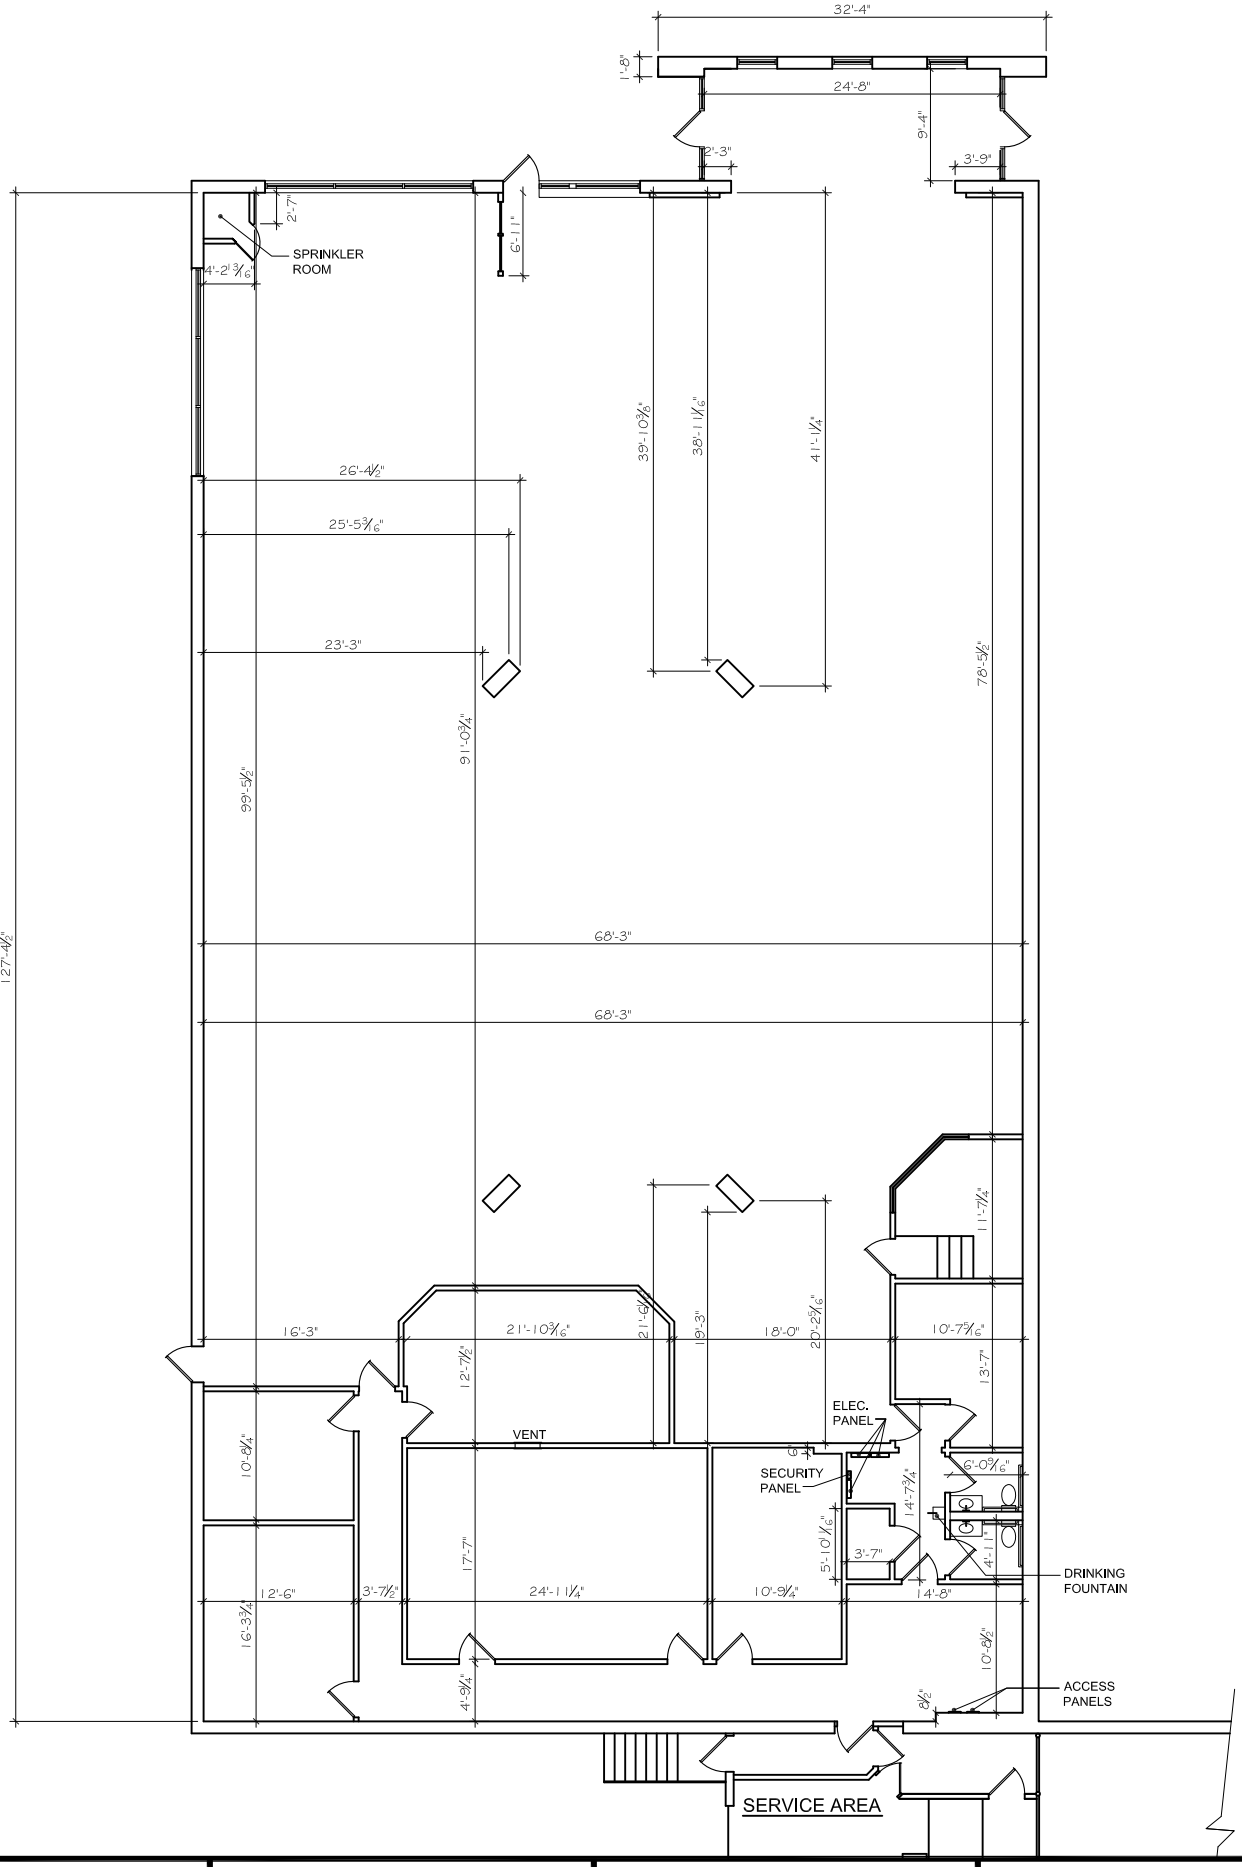

HUTKIN DEVELOPMENT	14816 CLAYTON ROAD	FLOOR PLAN 1/16" = 1'-0"	TOTAL SQ. FT. 9,286